STARKE COUNTY SECTION CORNER RECORD

WAYNE TOWNSHIP

T 32 N, R 3 W

A15

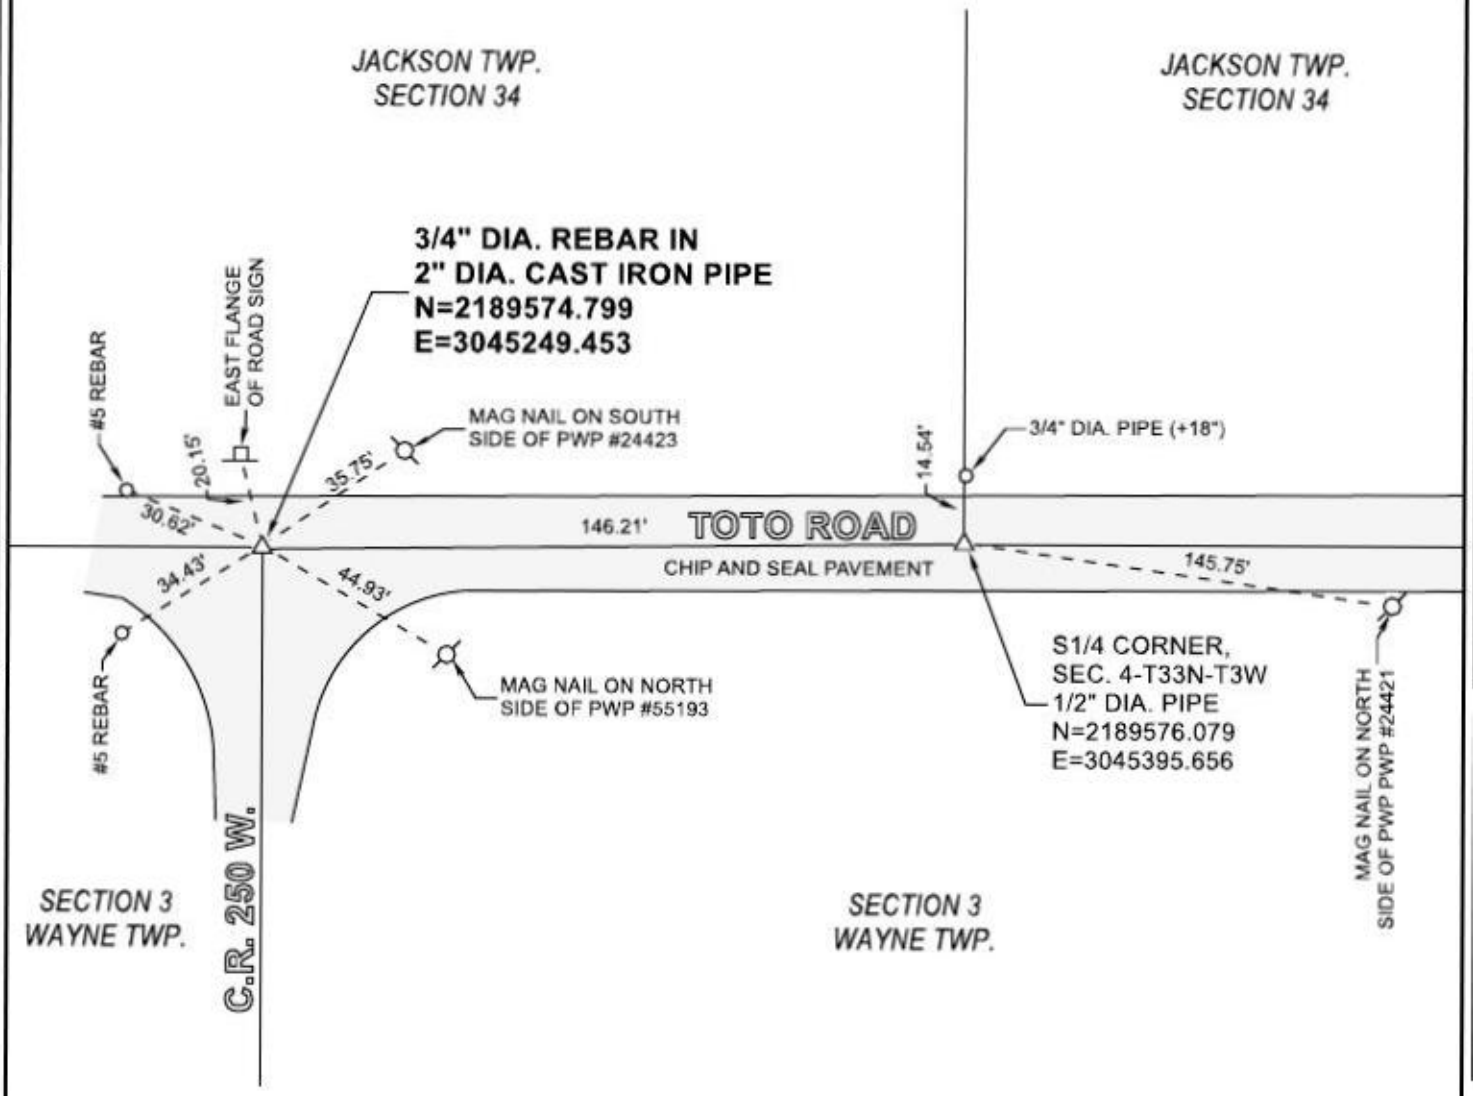

MONUMENT: 3/4" DIA. REBAR (SET FLUSH) IN 2" DIA. CAST IRON PIPE (FOUND, -4")

PARTY: SES / SIB DATE: 03/07/2020

HISTORY: RECOVERED 3/11/03 BY VHJ, DWC, BJ.
FIELD BOOK M-3, PAGE 20b
FIELD BOOK M-9, PAGE 37

COORDINATE DATUM: INDIANA STATE PLANE WEST NAD83(2011).
Coordinates shown on this sheet are for informational purposes only, and are not to be use in lieu of measurements by a professional surveyor.

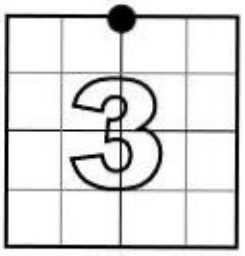

CORNER LOCATION IN SECTION

NOT TO SCALE